




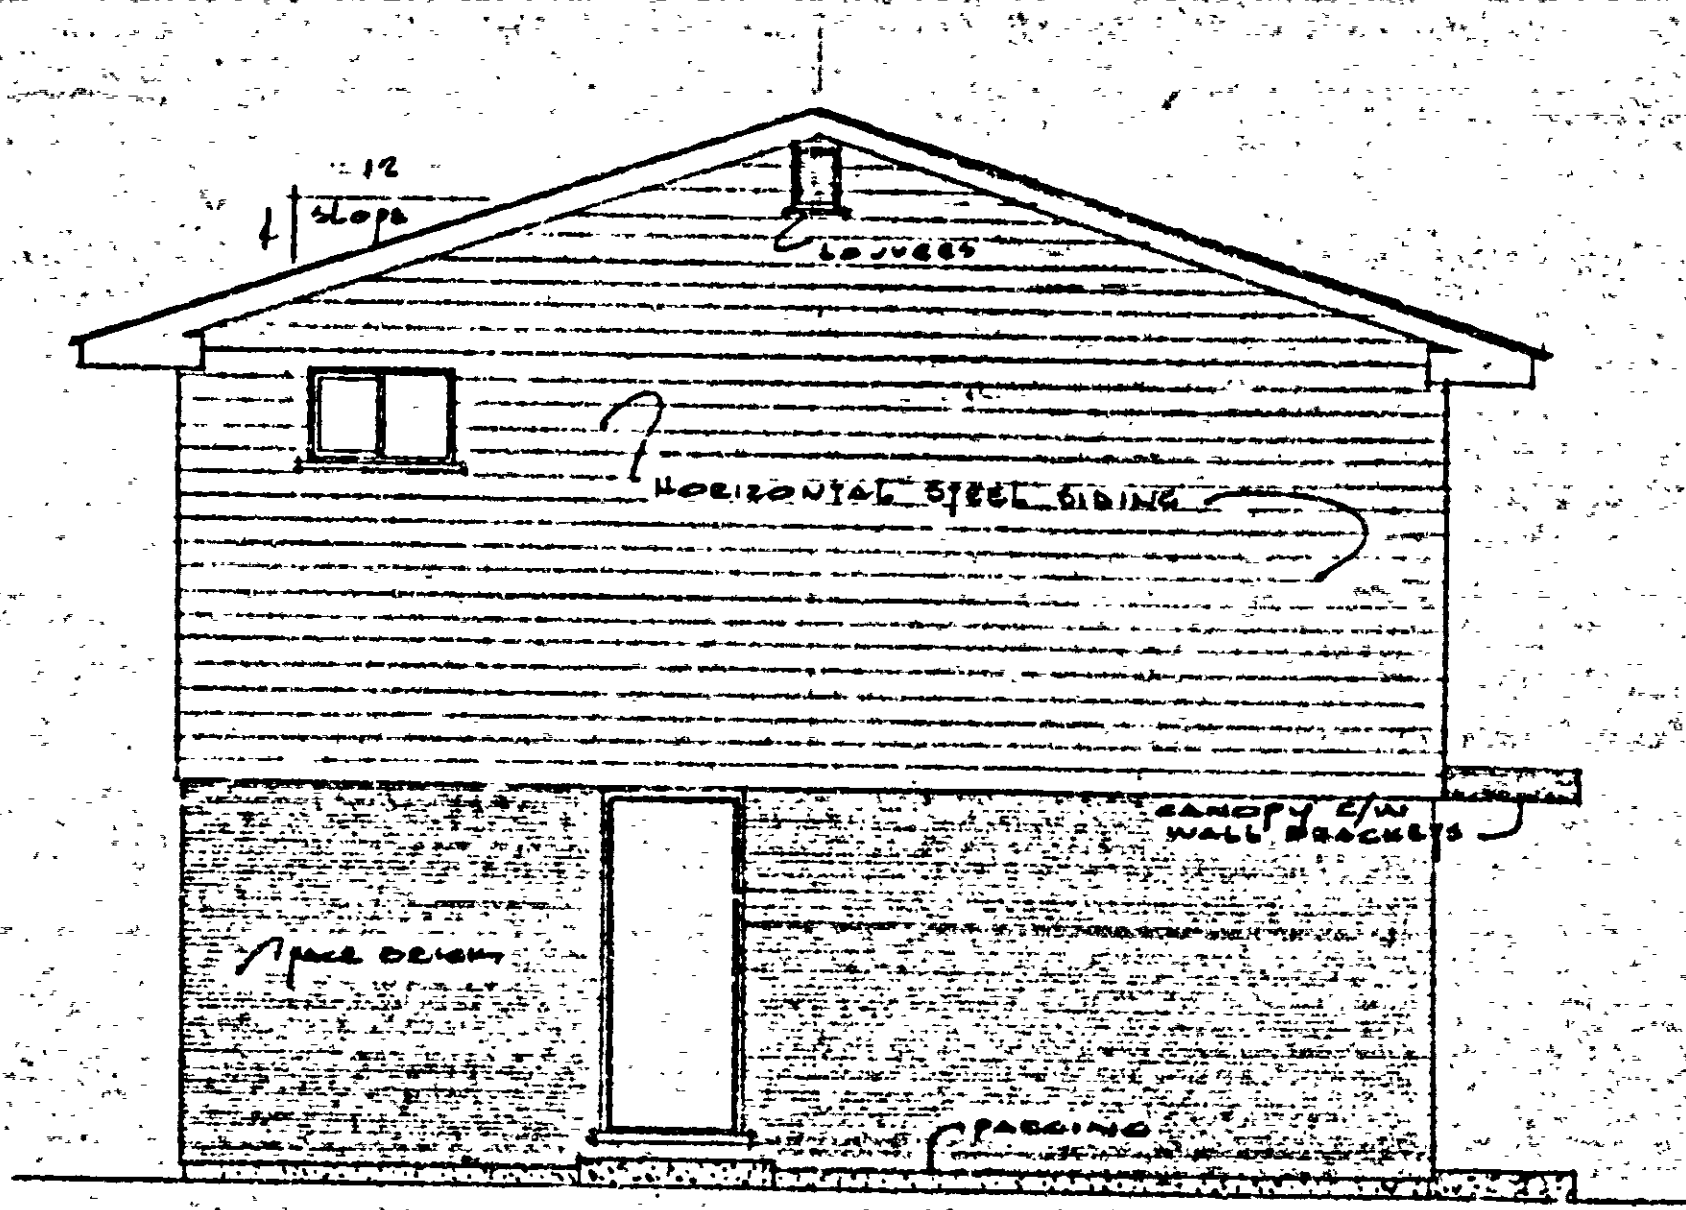

SIDE ELEVATION

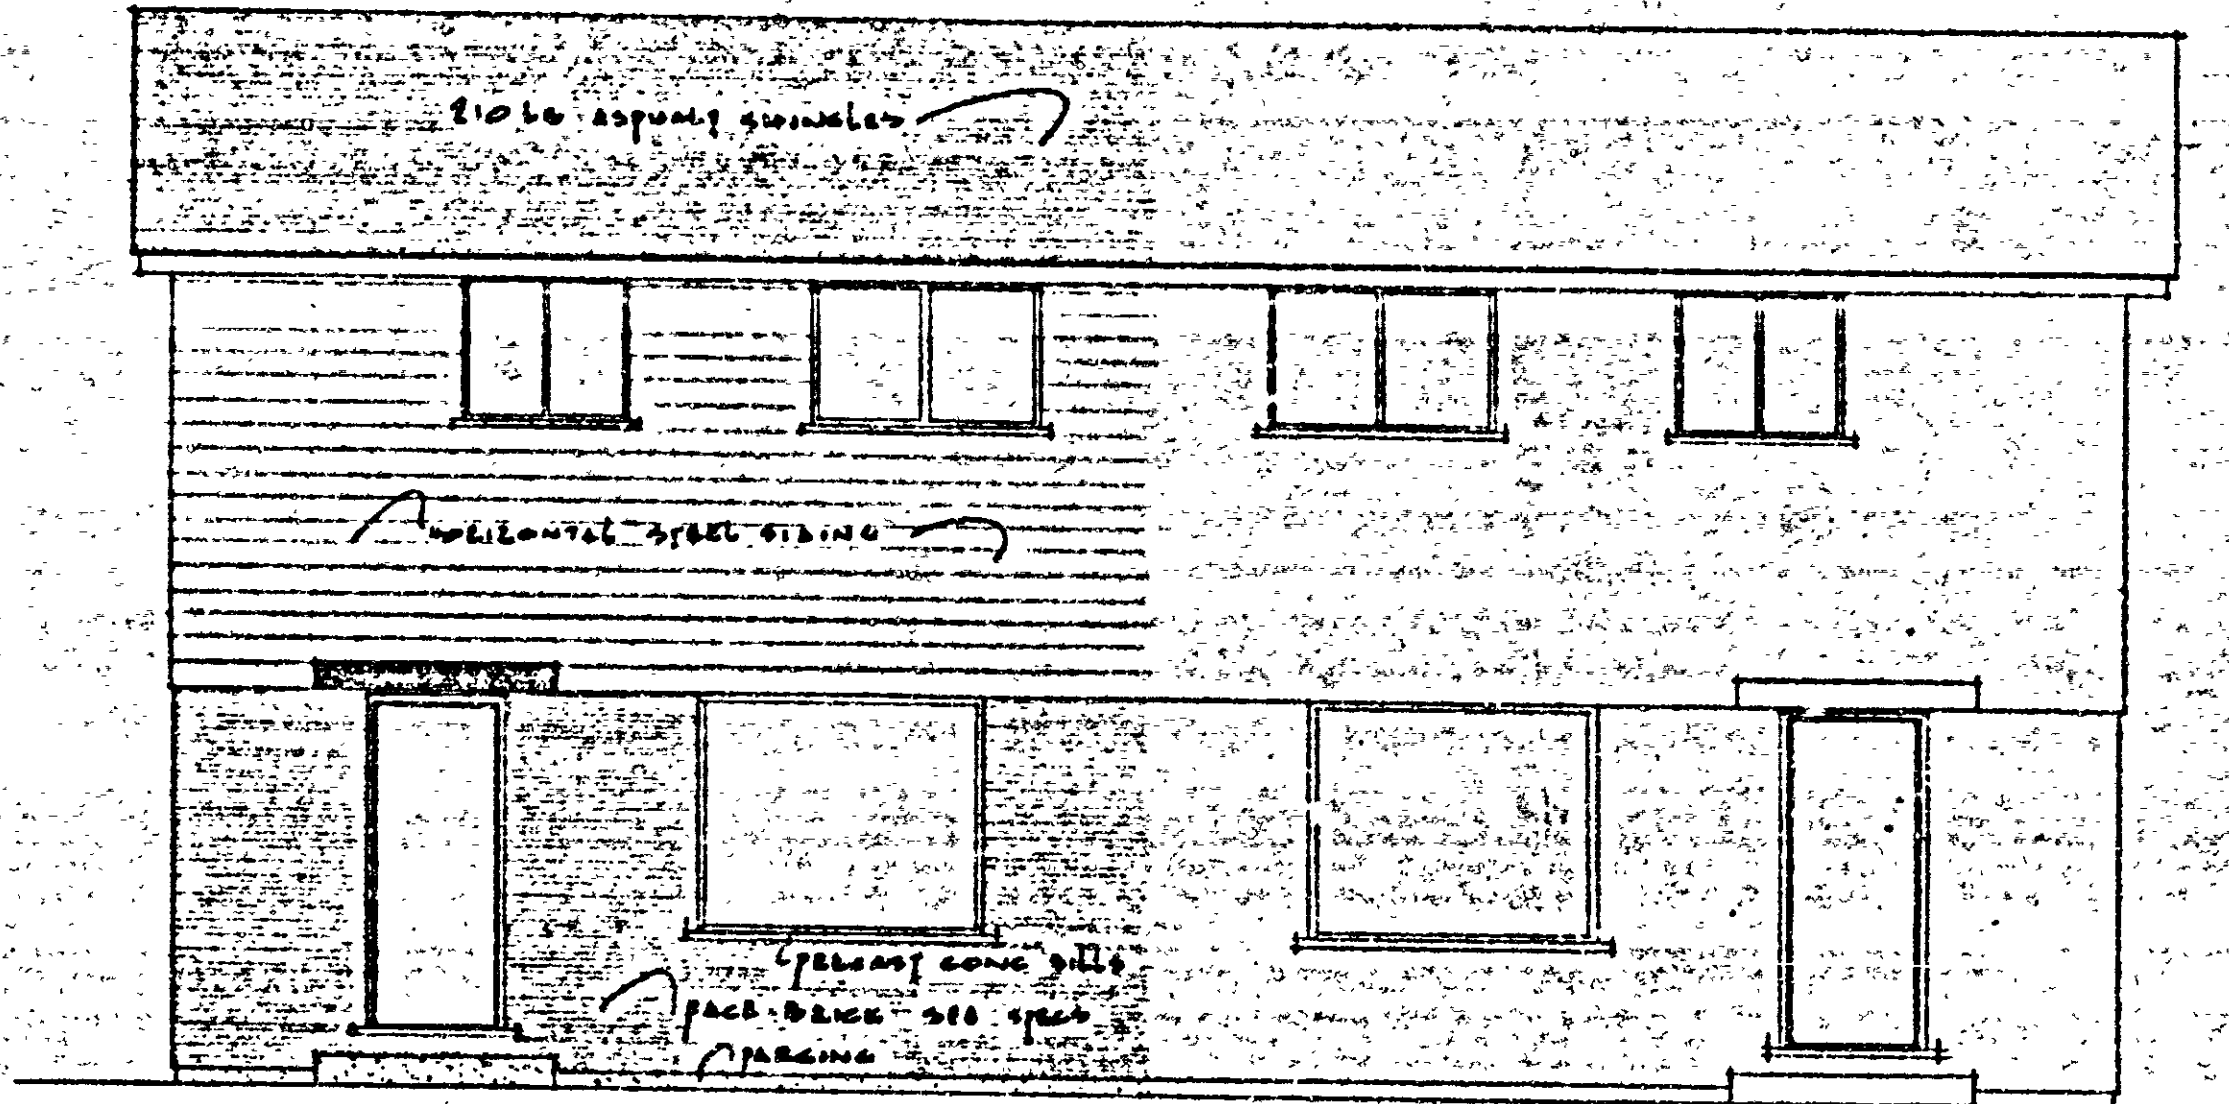


FRONT ELEVATION

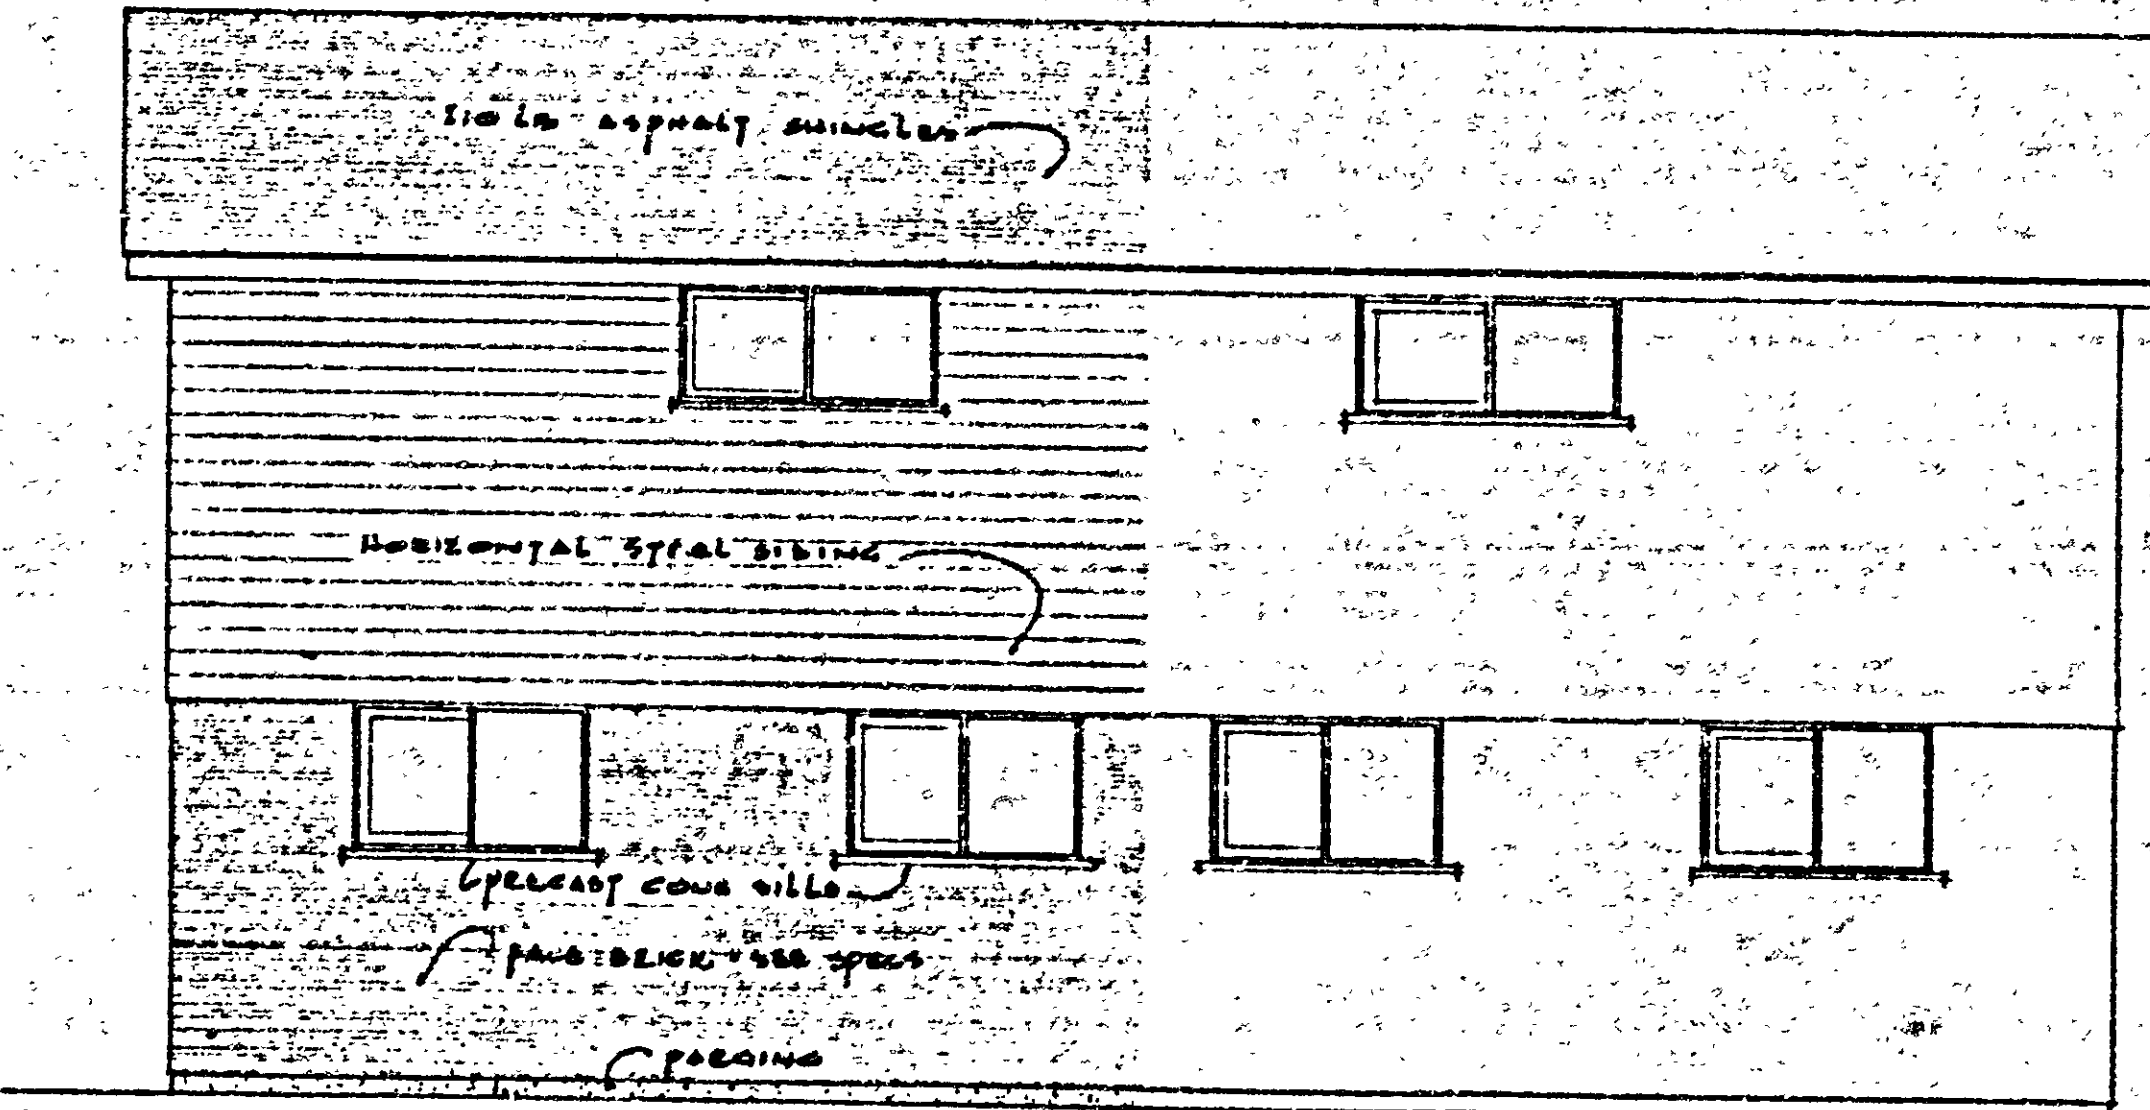

REAR ELEVATION

ELEVATIONS - STYLE B

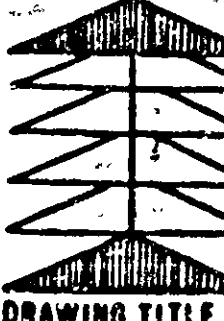DATE	MARK	BY	REVISIONS
 BUILDERS FOR BETTER LIVING W3665-A02 HEAD OFFICE: PORT ARTHUR, ONTARIO			HEADWAY BUILDERS LIMITED
DRAWING TITLE			TWO
SEMI-DETACHED			STOREY
SHEET TITLE			
3 BEDROOM UNIT			
SCALE	1/4" = 1'-0"	SHEET NO. OF	
DRAWN	J. H. H.	DRAWING NO.	
CHECKED			
DATE	SEP 22, 1967		